


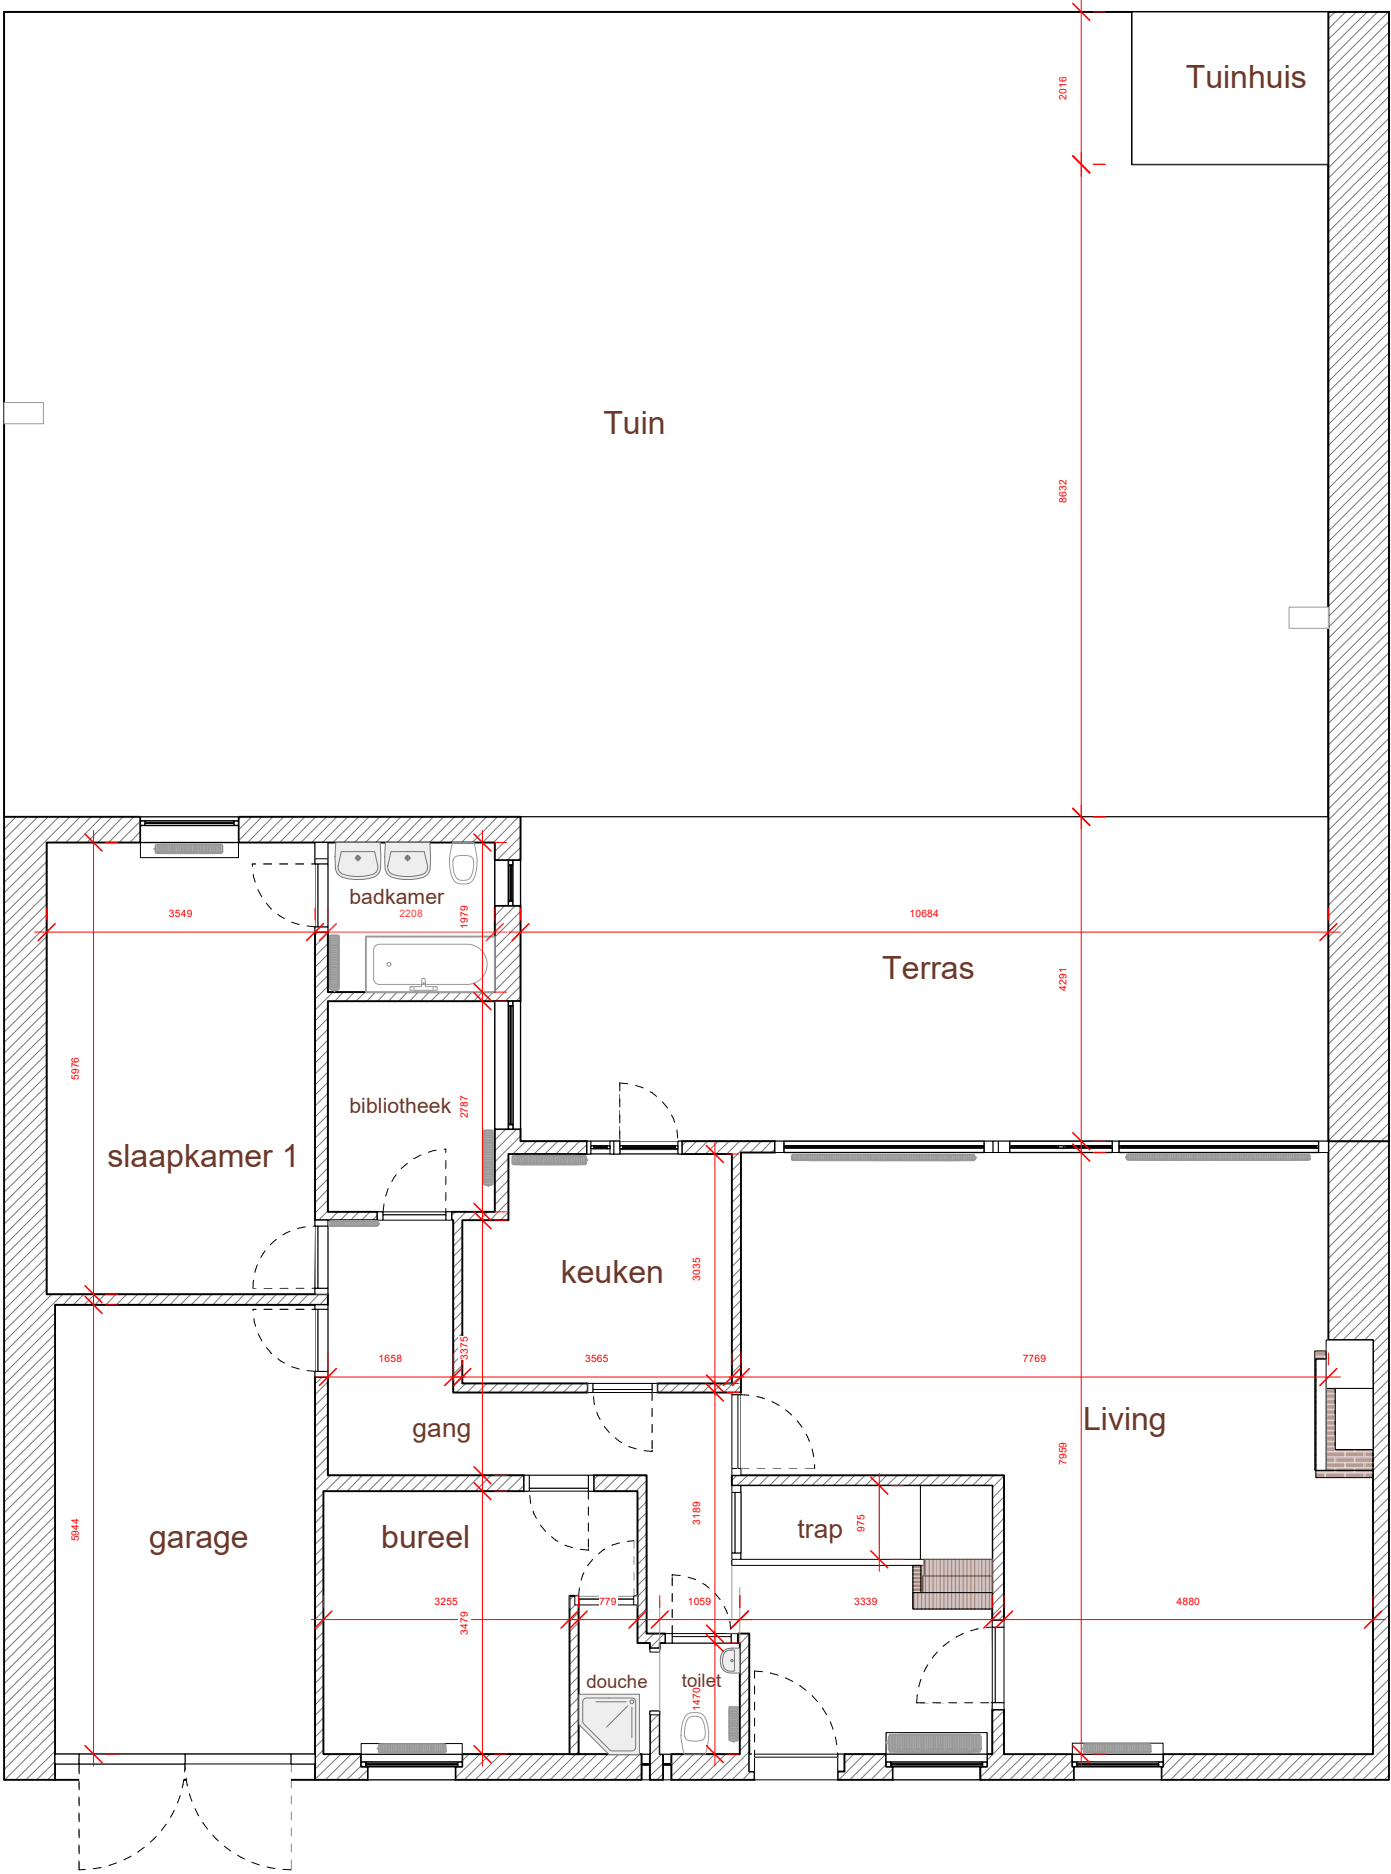

GROUND FLOOR

MEASURED SURVEY OF THE EXISTING SITUATION

ETERNO bv
interieur totaalconcept

Pathoekeweg 34B - 8000 Brugge
T +32 475 61 35 47
M claud@eterno.com
BTW BE0456.724.993

SITE

Speystraat 3
8340 Damme

PLAN
prepared by Eterno

Indicative, for information

GROUND FLOOR

measured survey, existing situation

FILE
2610

DATE
Oct 2026

SCALE
1/100